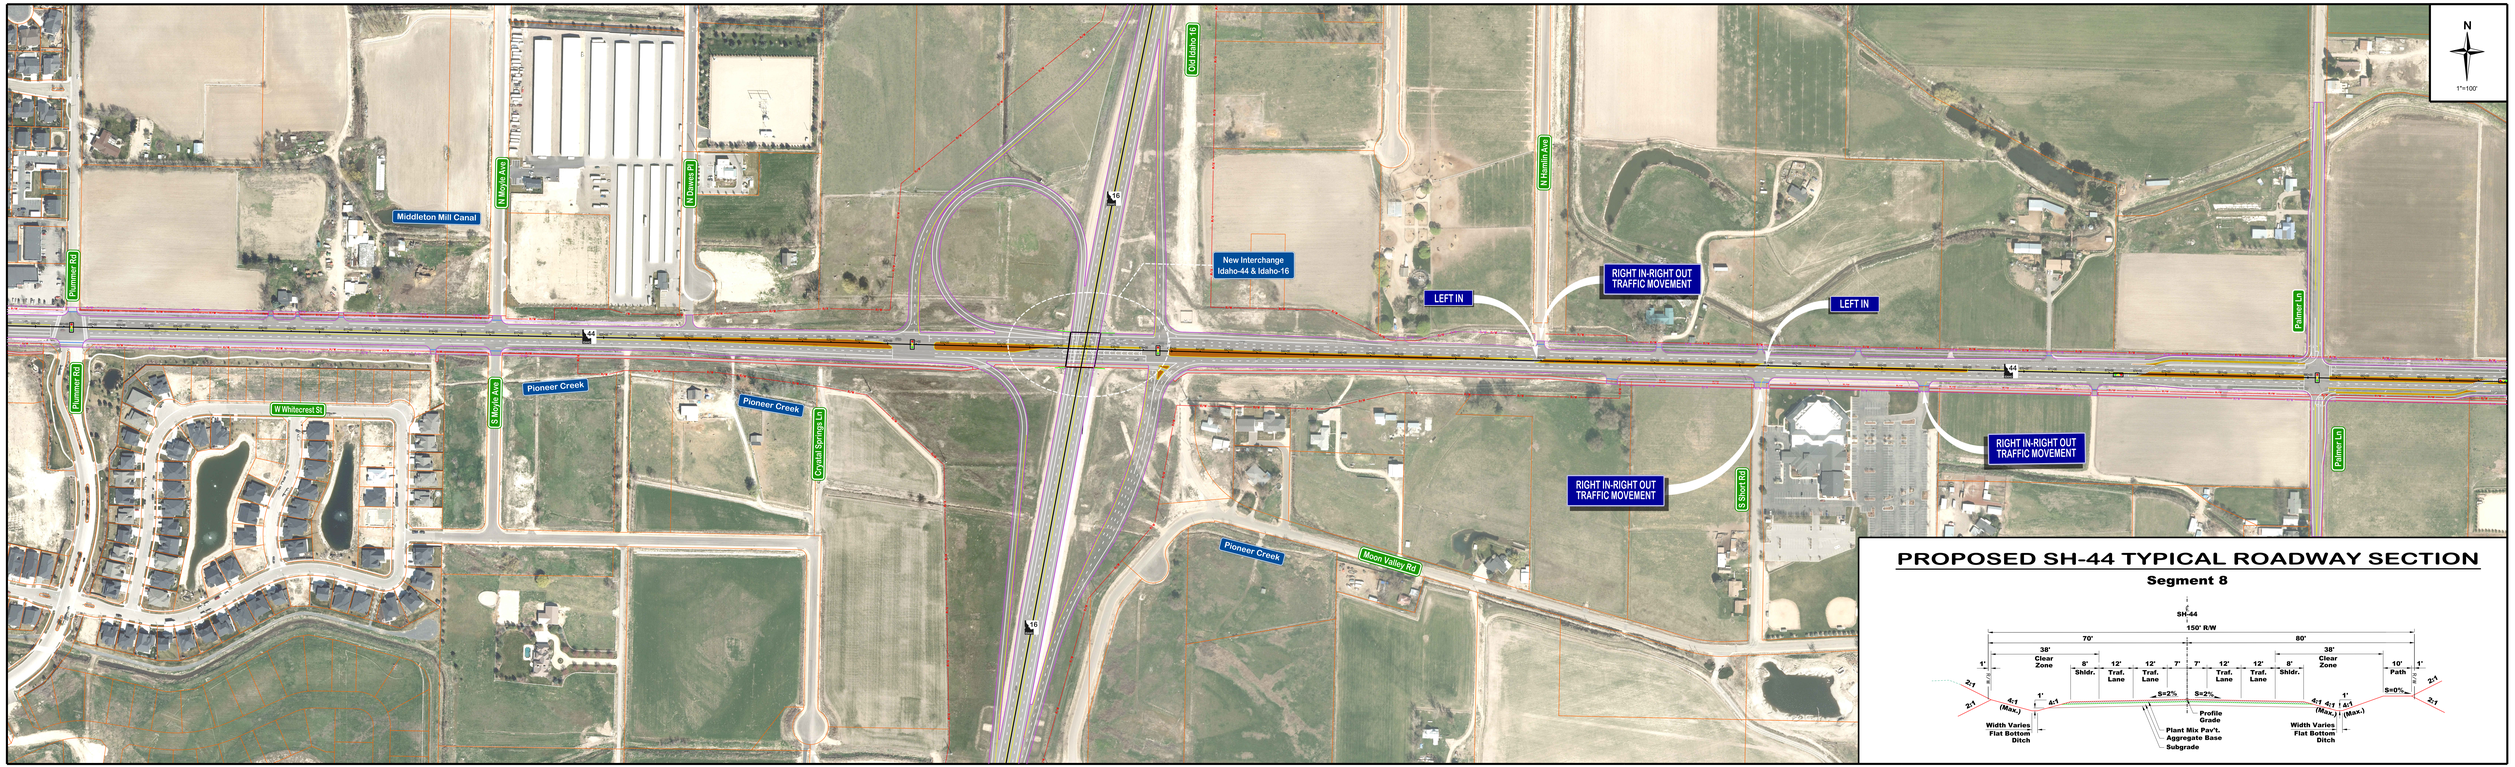

IDAHO
TRANSPORTATION
DEPARTMENT

AECOM

IDAHO 44 SEGMENT 8

LEGEND

- Traffic Flow Direction
- Directional Arrows
- White Skip Line
- Solid White Shoulder Line
- Solid Yellow Lane Line
- Stop Bar
- Right-of-Way Parcel Line
- Proposed Right-of-Way
- Existing Right-of-Way
- Raised Median Island
- Drainage Ditch
- Drainage Pipe